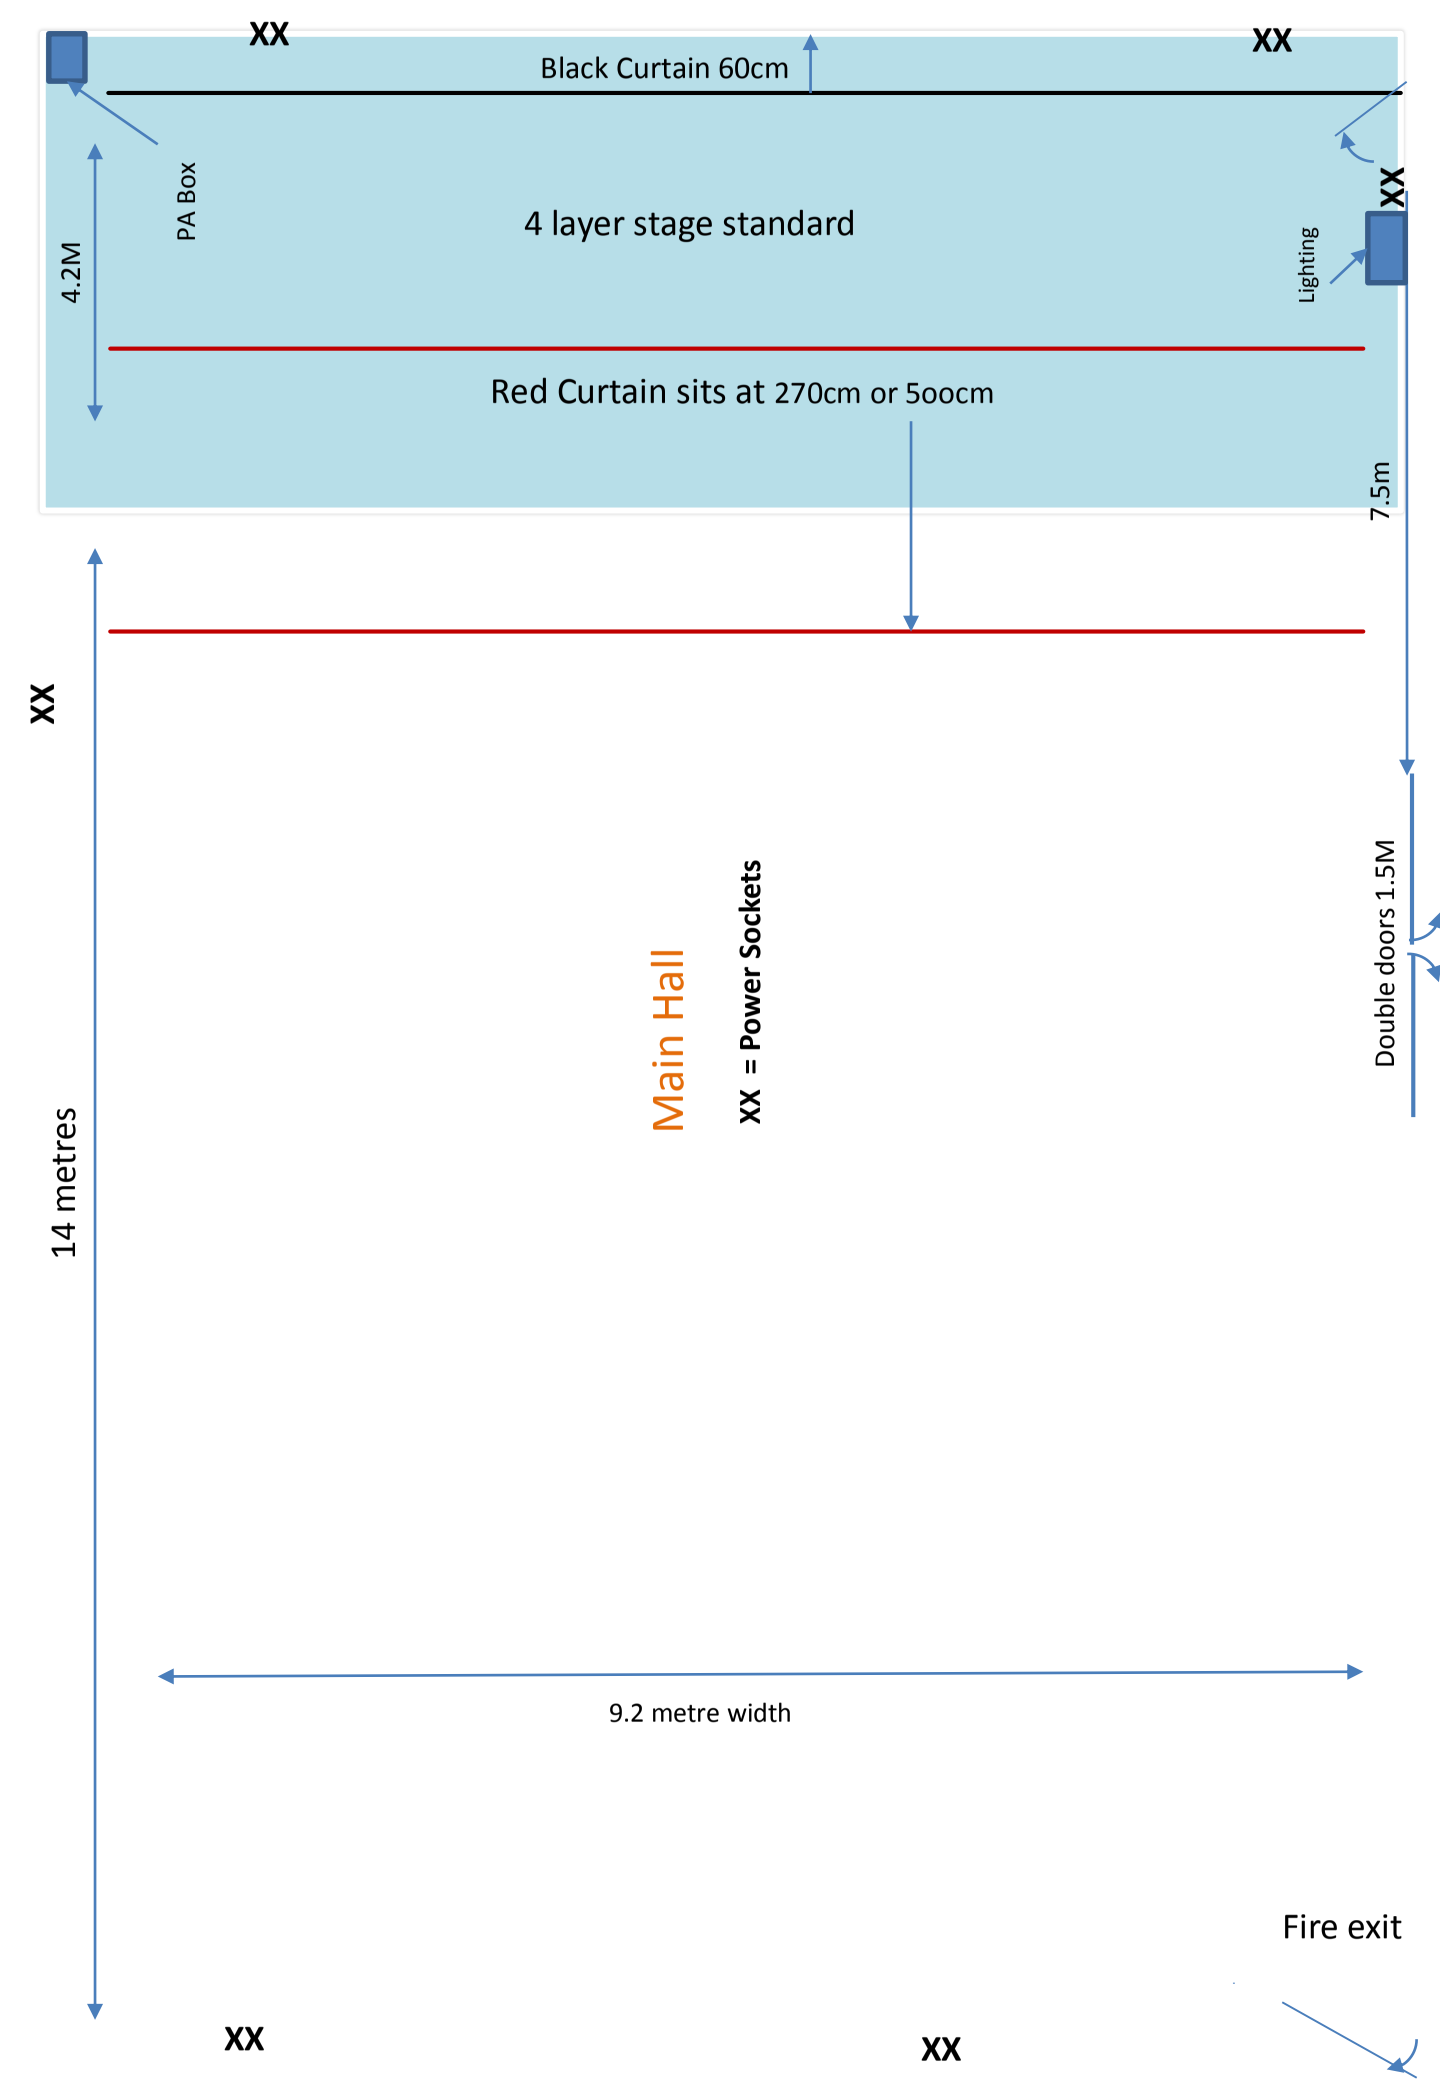
XX
XX
Black Curtain 60cm
PA Box
4 layer stage standard
XX
Lighting
4.2M
Red Curtain sits at 270cm or 5oocm
7.5m
XX
Main Hall
XX = Power Sockets
Double doors 1.5M
14 metres
9.2 metre width
Fire exit
XX
XX